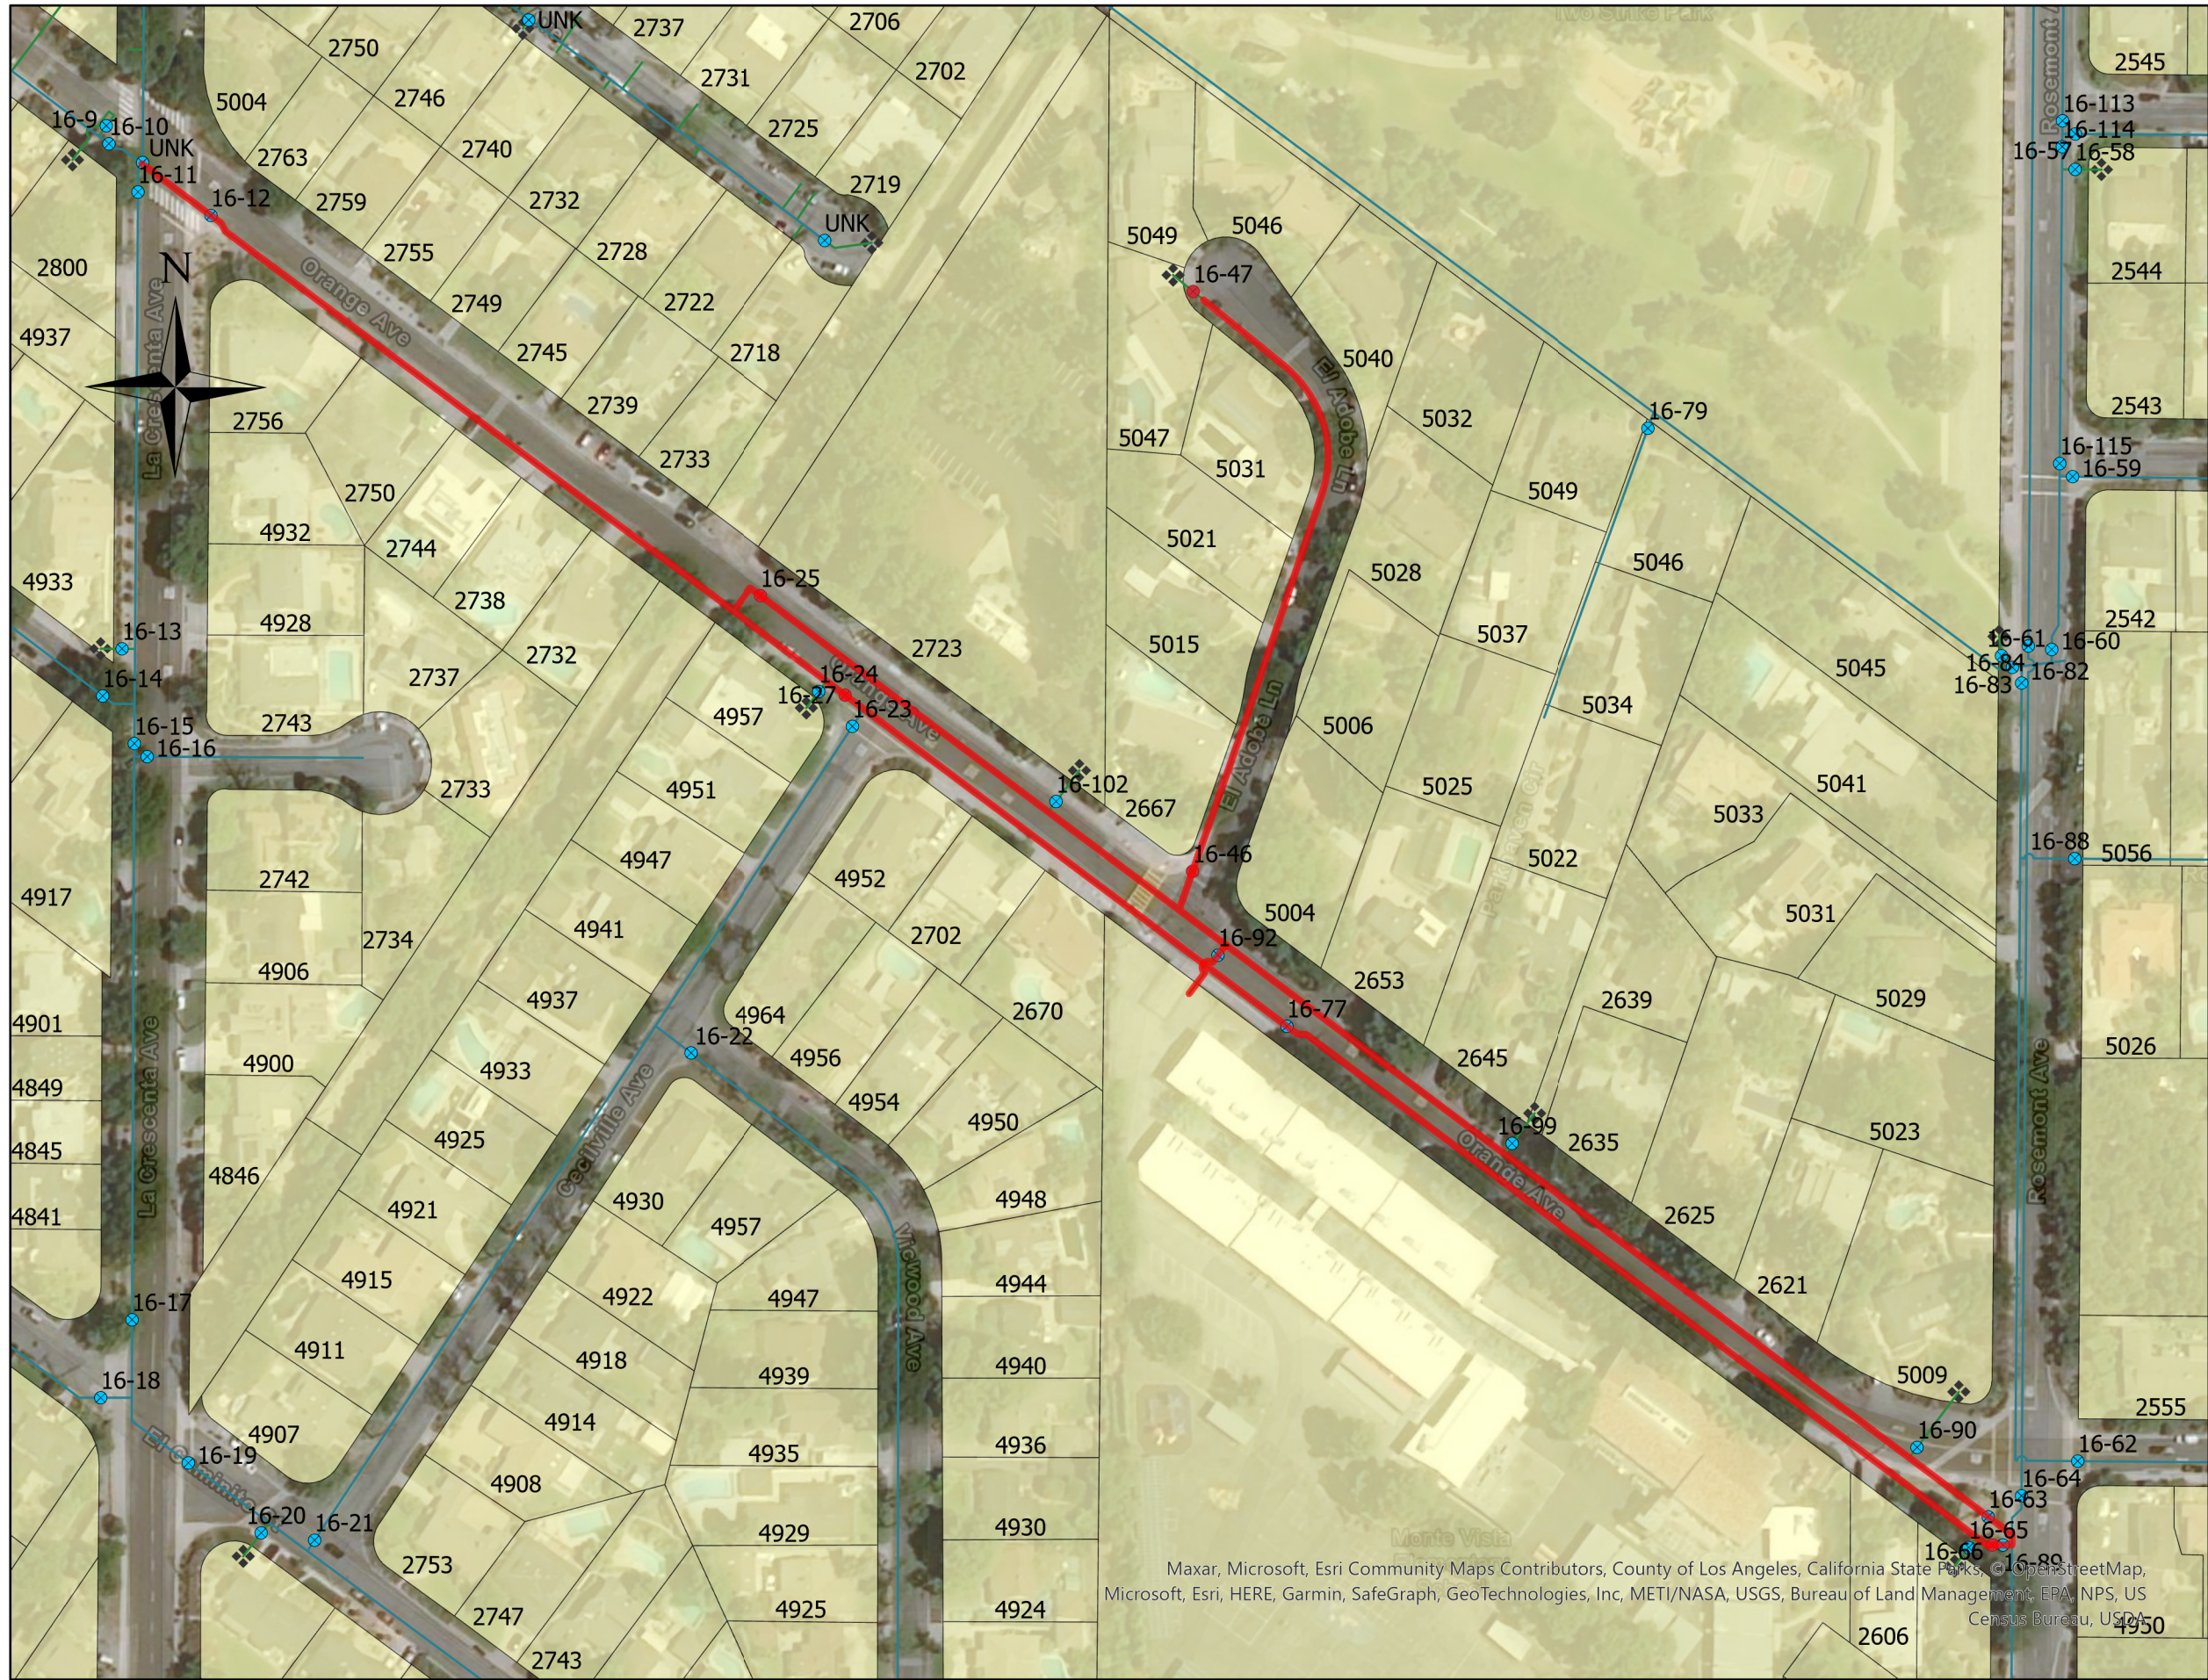


Legend

Existing System:

Valve

- Valve
- Water Main
- WtLateral
- WtHydrant

parcels_w_zones_R1

- parcels_w_zones_R1

12-inch & 6-inch main to be replaced

Total Length - 1250 ft
Diameter New Pipeline - 12-inch
Material - CMLxCMC, 10 ga. Steel

E-1046 - Orange Ave & Adobe Ln. Pipeline Replacement



Location Map

Maxar, Microsoft, Esri Community Maps Contributors, County of Los Angeles, California State Parks, © OpenStreetMap, Microsoft, Esri, HERE, Garmin, SafeGraph, GeoTechnologies, Inc, METI/NASA, USGS, Bureau of Land Management, EPA, NPS, US Census Bureau, USDA